Work of Providing & Laying of 300 mm dia RCC NP3 pipe line inplace of Missing bit and construction of New Manholes in Shankaramutt main road shanakarapuram and linking to 300 mm dia Sewer line coming under K G Nagara Service station under AEESW-2 sub division

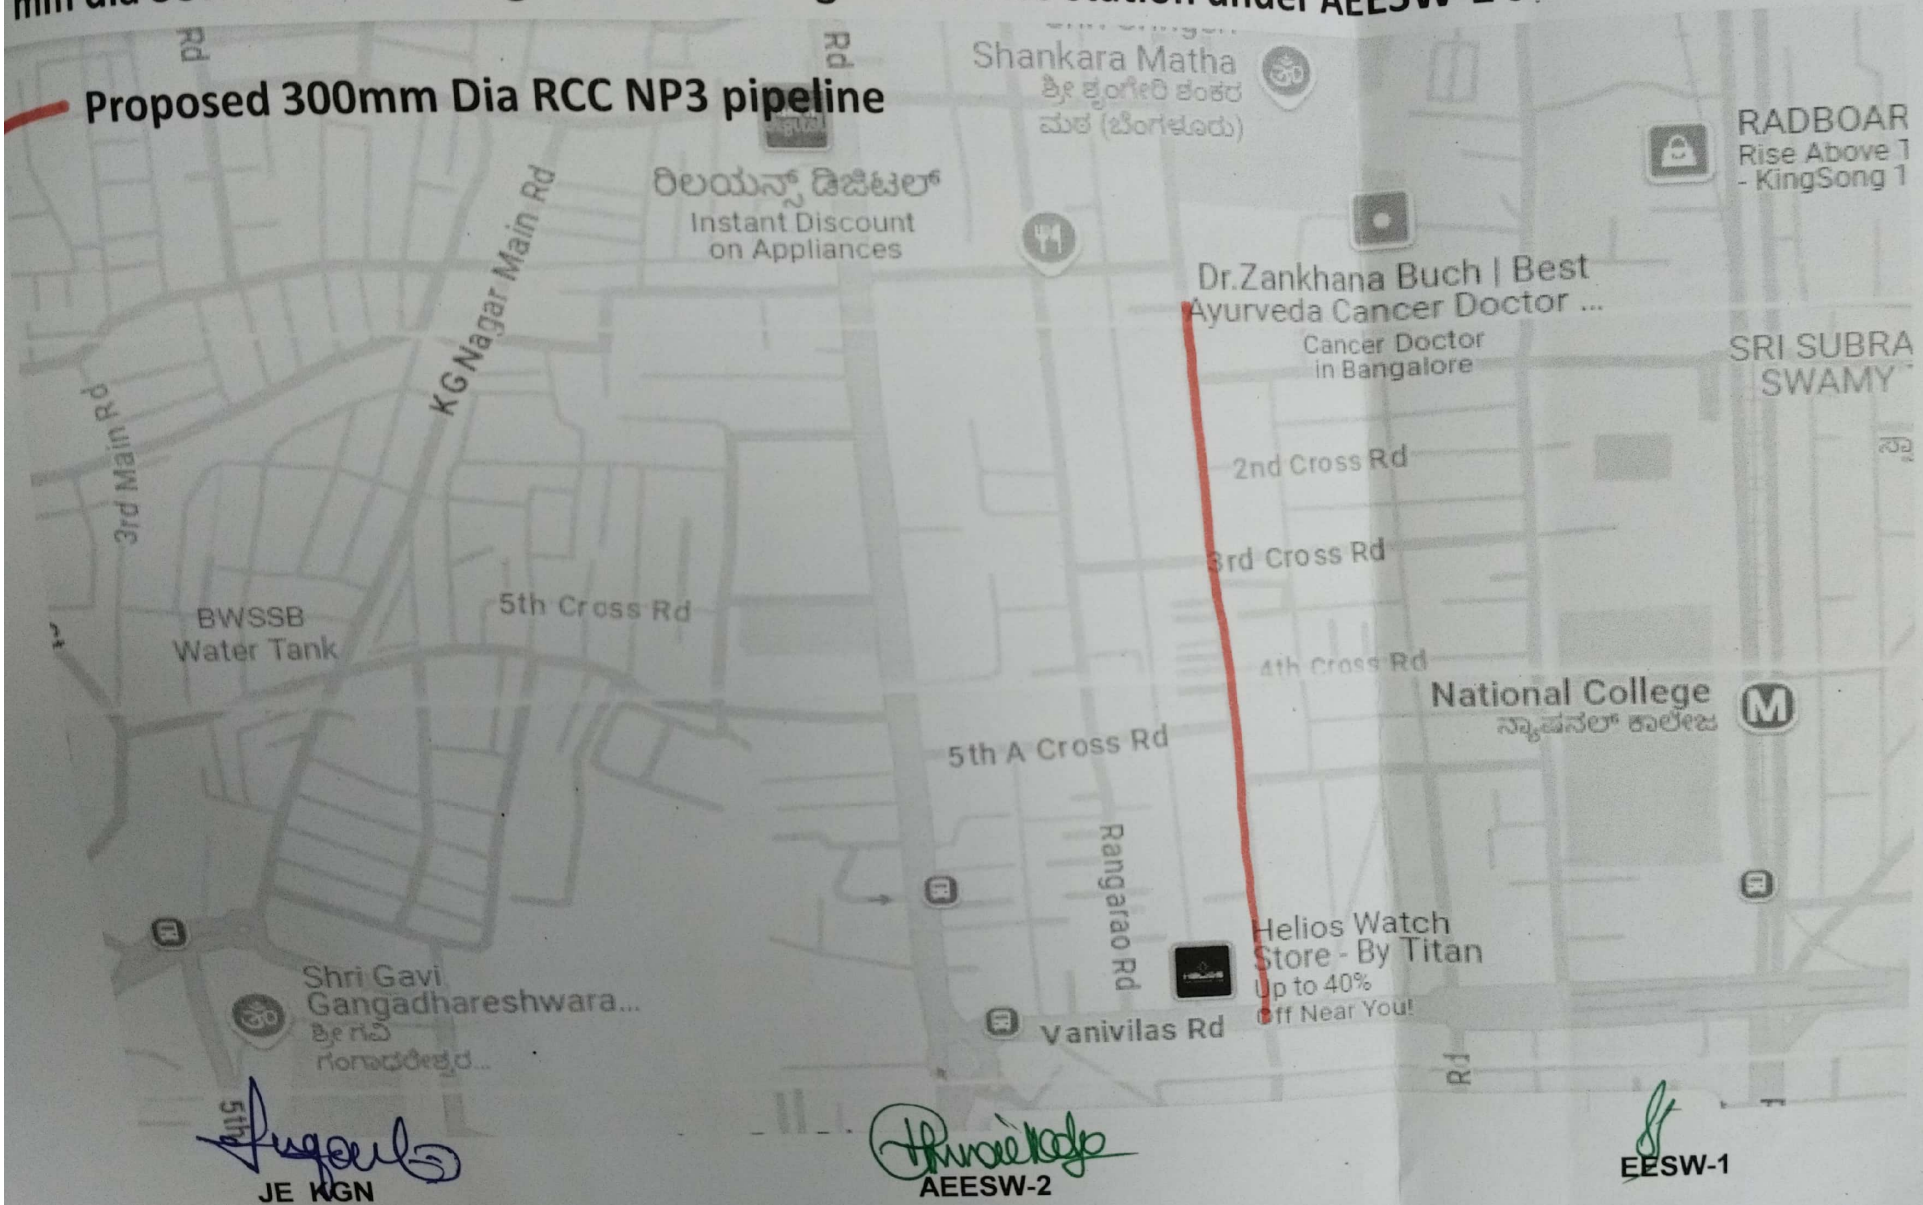

JE KGN

AEESW-2

EESW-1

Scanned with OKEN Scanner

Work of Providing & Laying of 300 mm dia RCC NP3 pipe line inplace of Missing bit and construction of New Manholes in Shankaramutt main road shanakarapuram and linking to 300 mm dia Sewer line coming under K G Nagara Service station under AEESW-2 sub division .

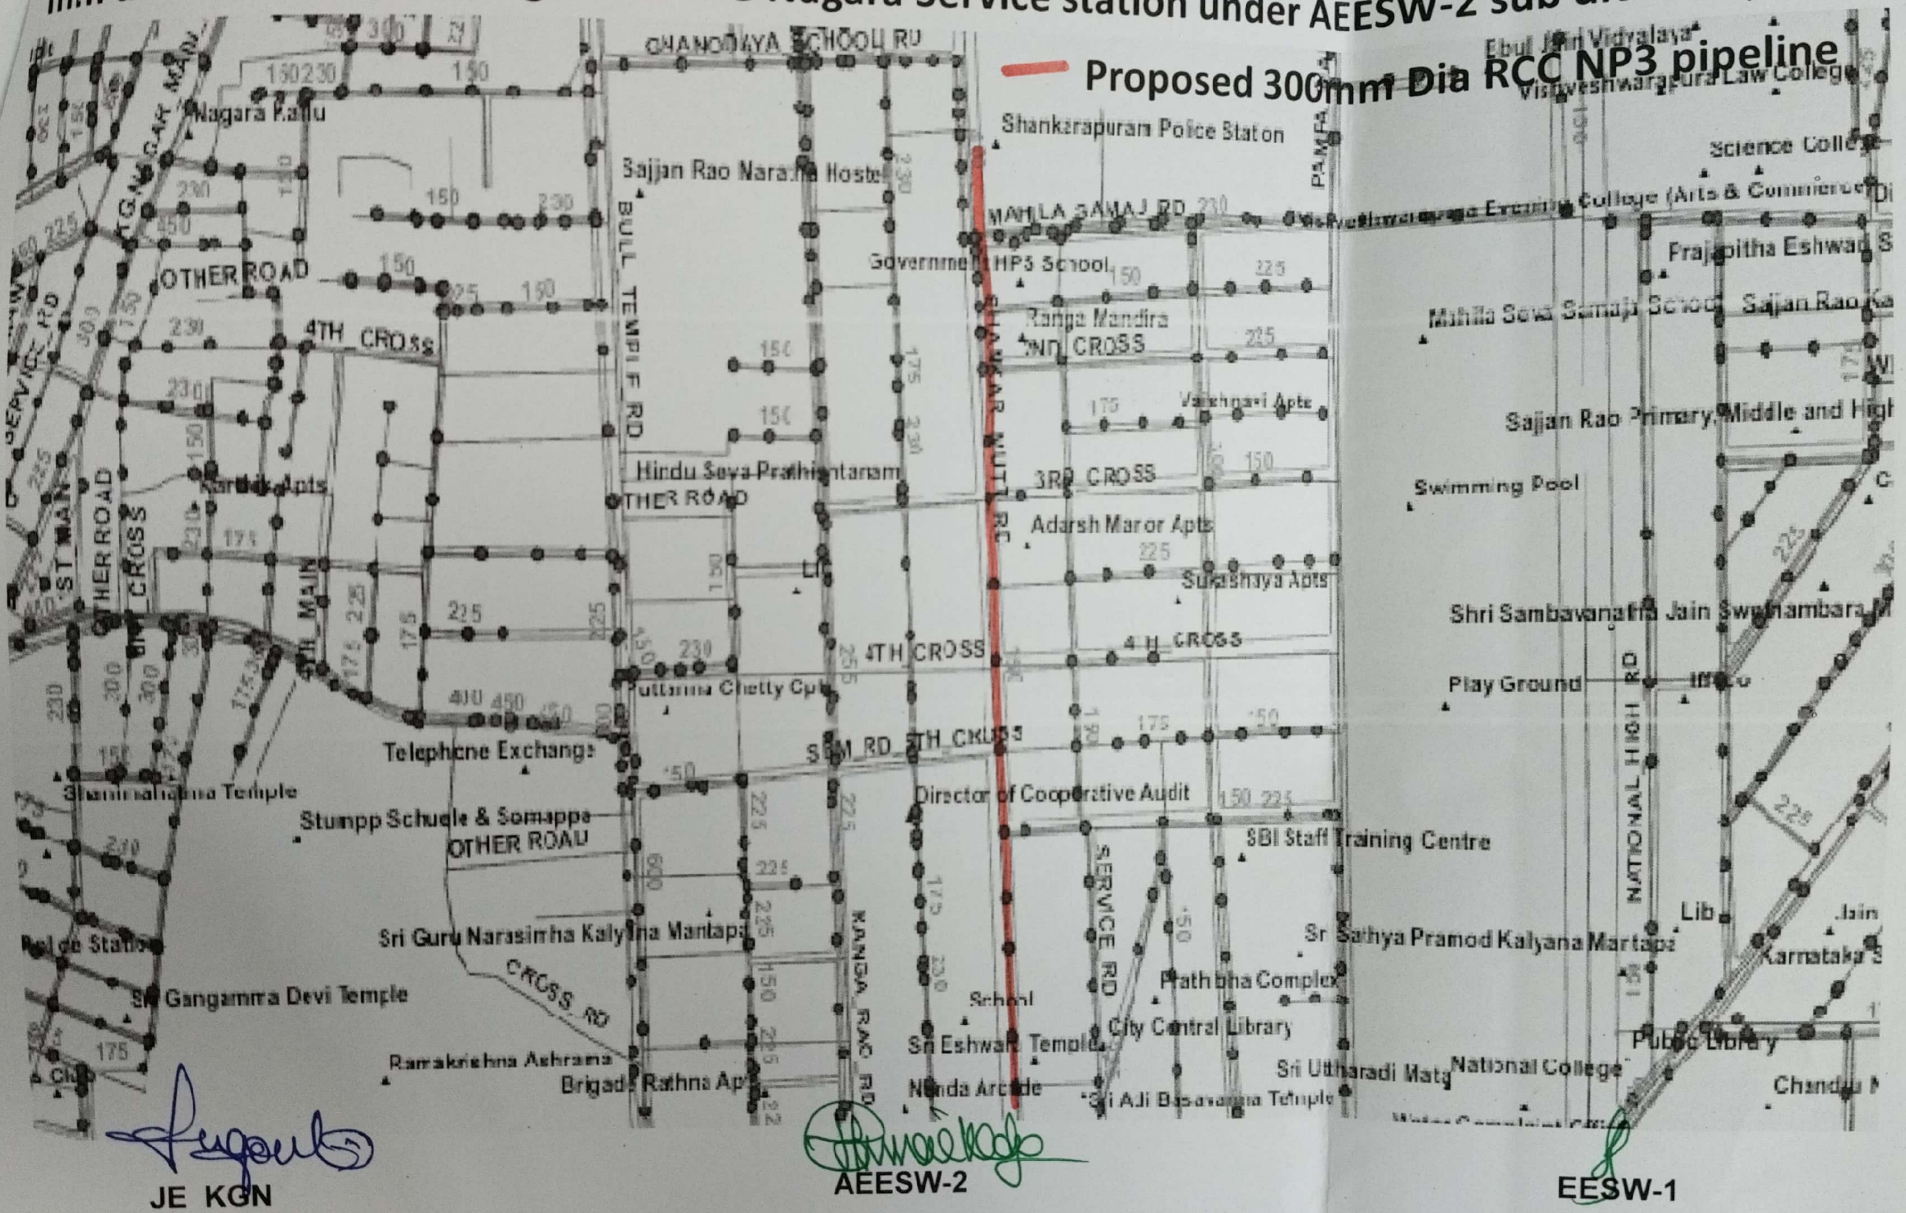

JE KGN

AEESW-2

EESW-1

Scanned with OKEN Scanner